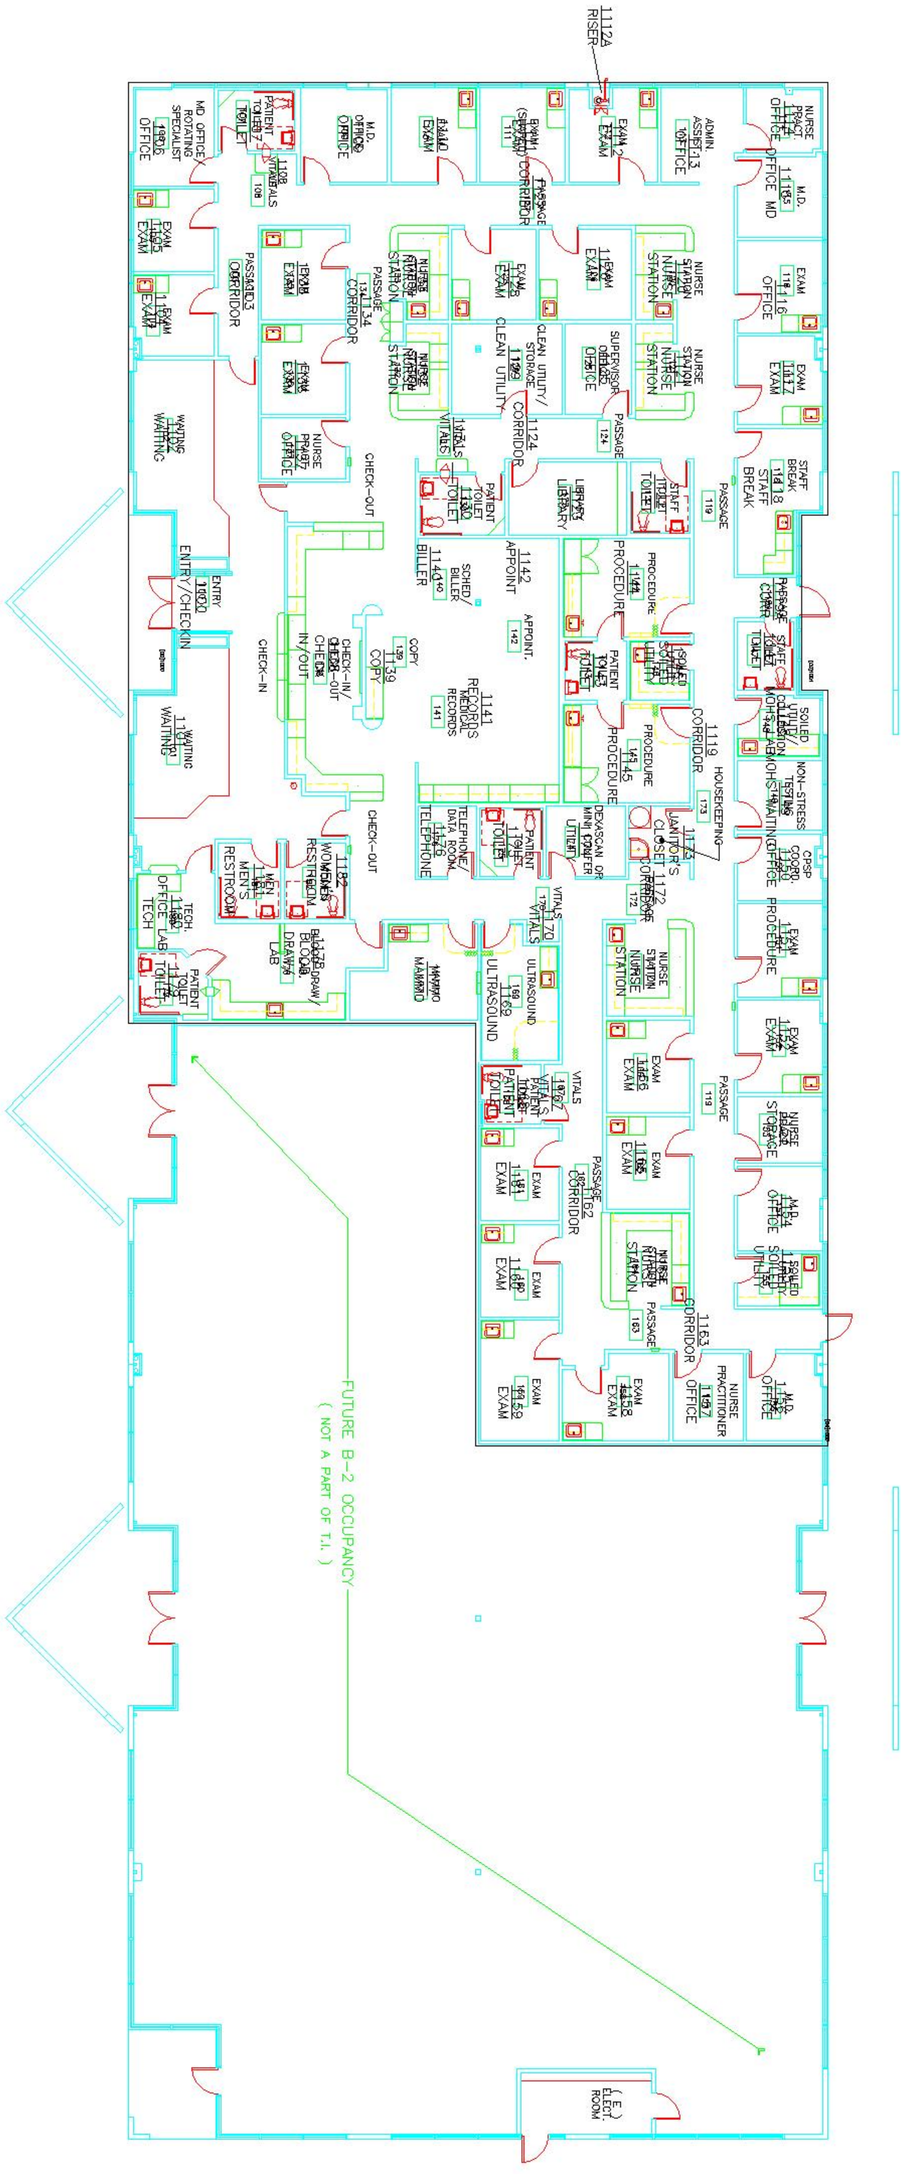

A-1	UCDMG-FOLSOM II	CAAN: 8028	PUBLISHED BY: UCDHS Facilities PD&C	UC Davis FacilitiesLink
	FIRST FLOOR — NOT TO SCALE DIGITAL PLOT	UCDHS: 169	4/2/08	facilitieslink.ucdavis.edu